# Preliminary Design 30% - Overview Sheet 1 of 2

## Evergreen Mill Road Widening

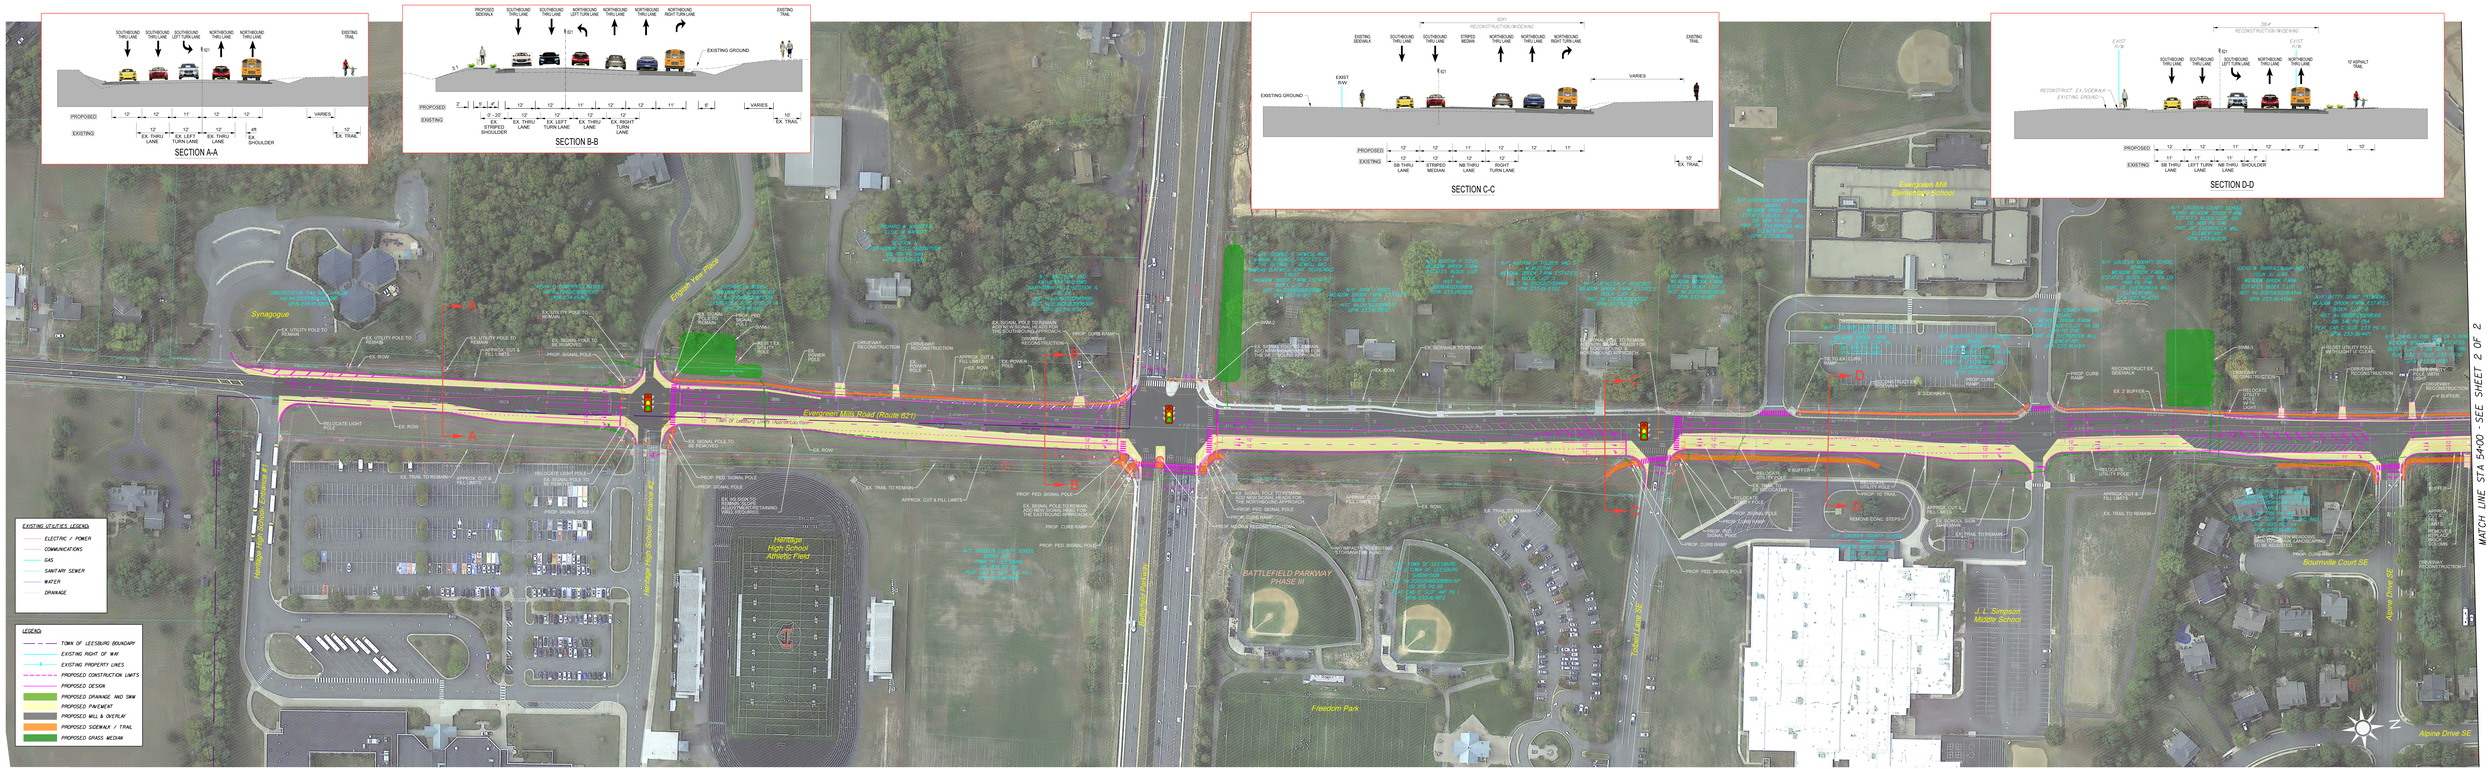


**NEIGHBORHOOD INFORMATION MEETING - APRIL 2021**