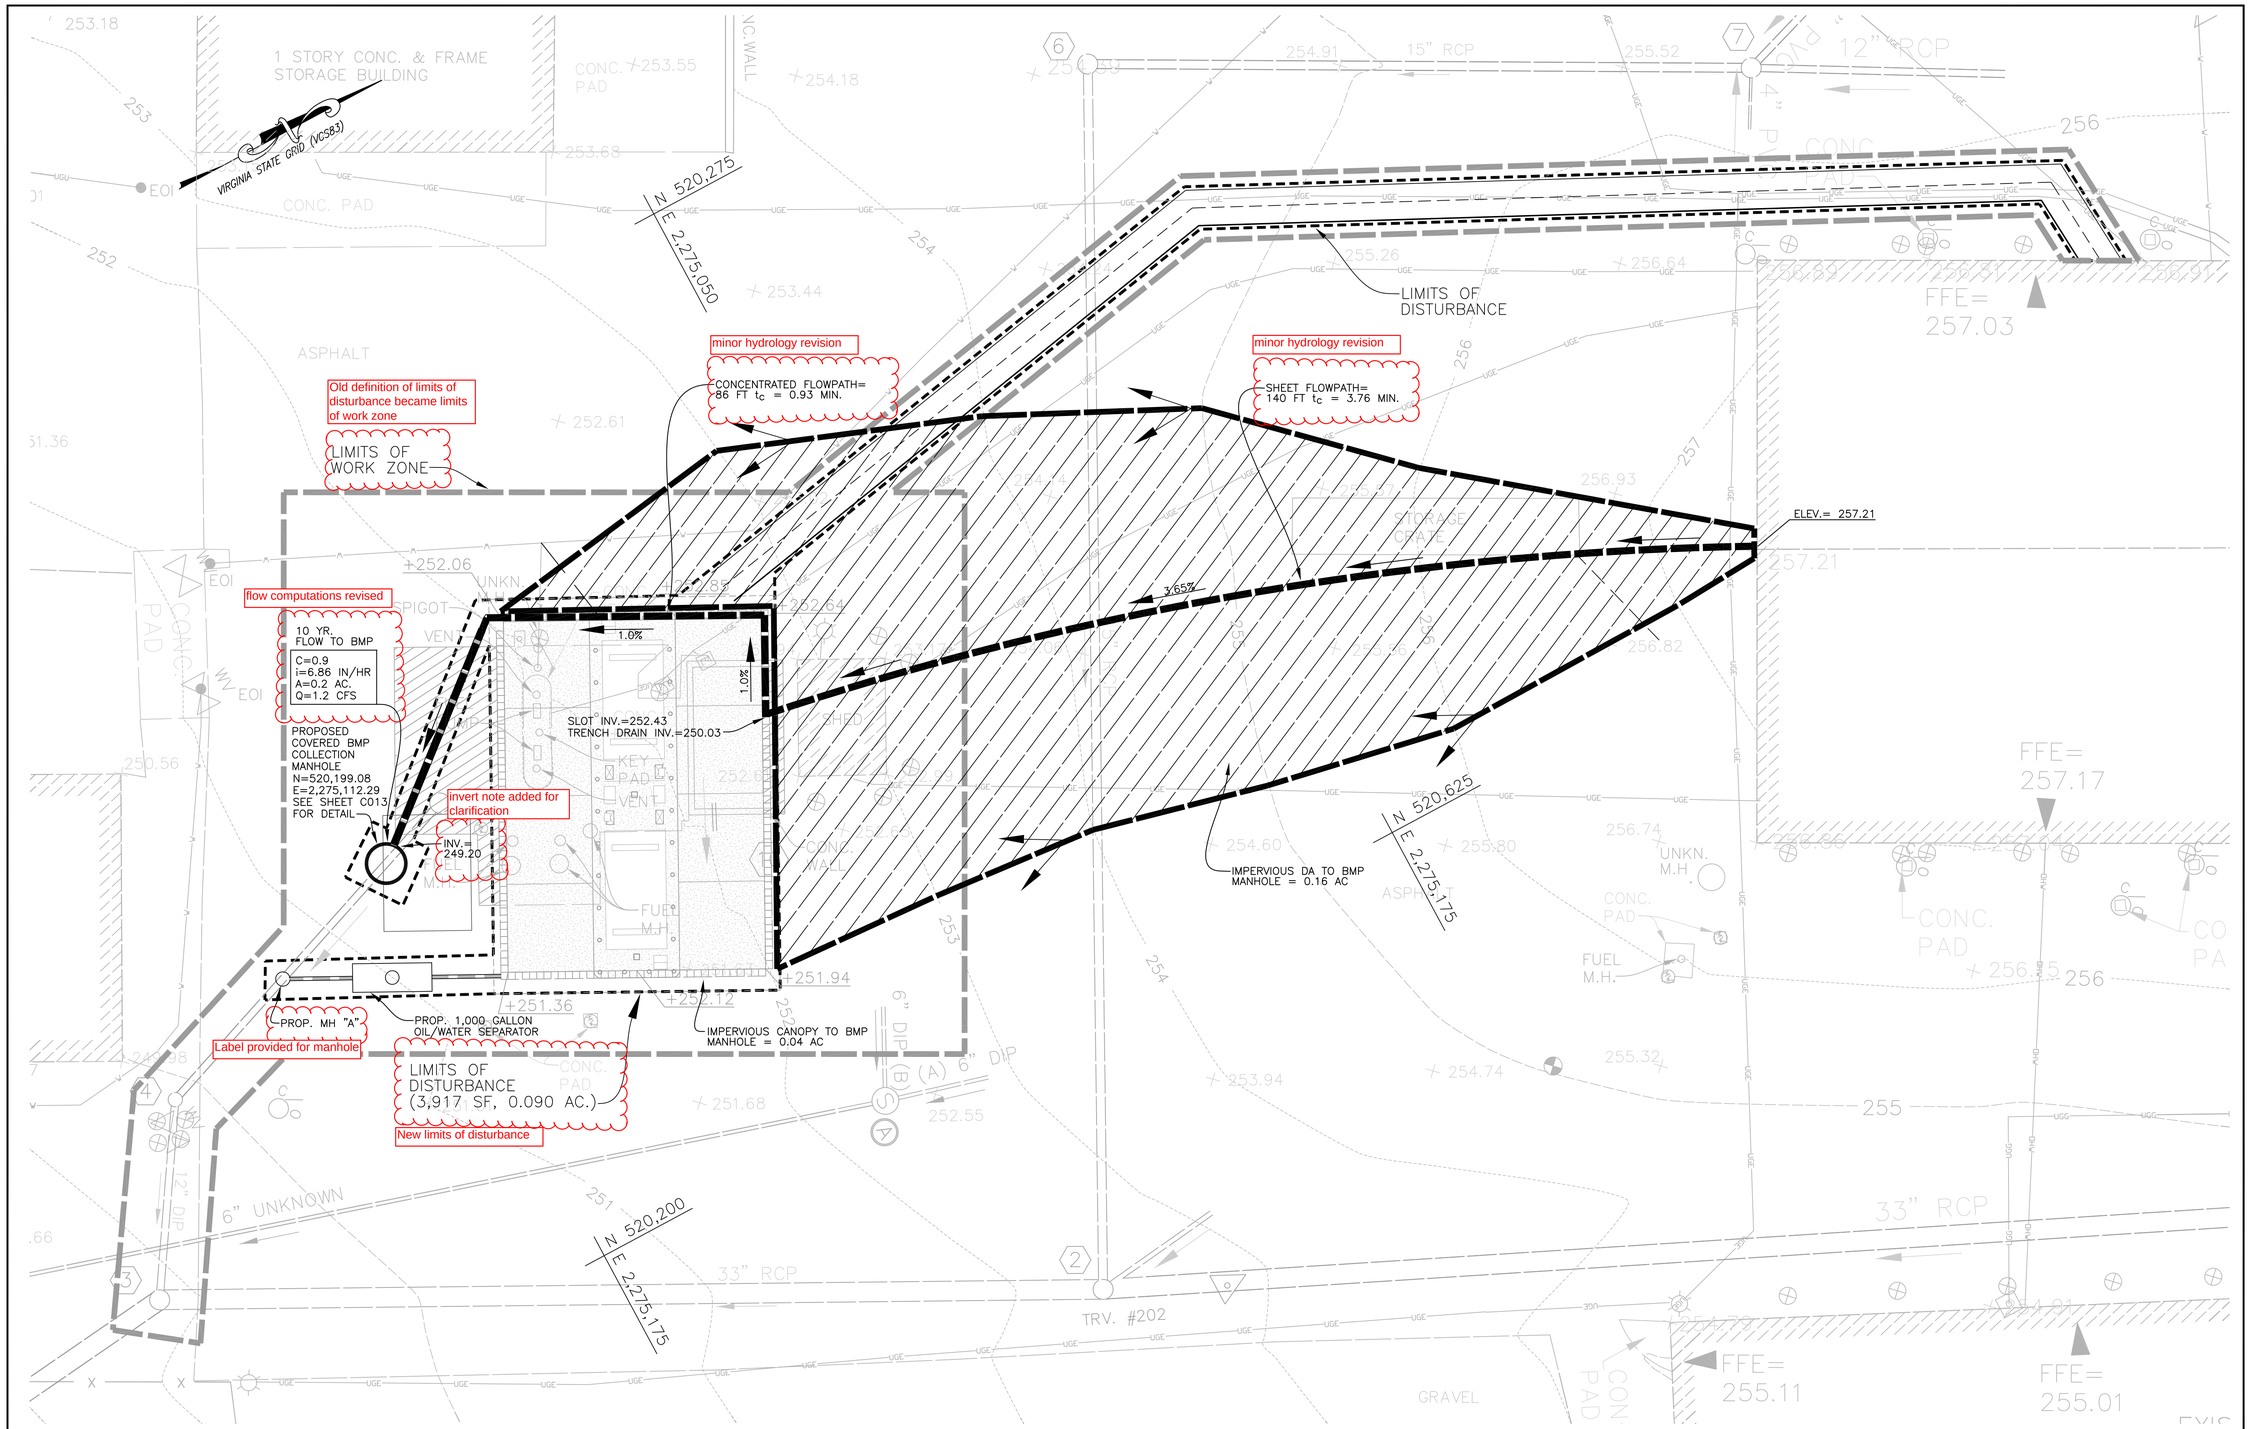

SEE SHEET C008 FOR SECONDARY CONTAINMENT NARRATIVE

NOTE:

NO UNPROTECTED OR DISTURBED AREA SHALL DRAIN TO ROADWAY PAVEMENTS SUCH THAT THE SUBBASE, BASE, OR WEARING SURFACE IS CONTAMINATED BY SILT TRAPPED AT LOW POINTS OF INLETS (PER DCSM 6-220.5).

GRAPHIC SCALE

10 0 5 10 20 40

(IN FEET)
1 inch = 10 ft.

COMMONWEALTH OF VIRGINIA
THOMAS M. HEIL
LIC. NO. 041411
PROFESSIONAL ENGINEER

TOWN OF LEESBURG, VIRGINIA

25 WEST MARKET STREET,
P.O. BOX 88,
LEESBURG, VA 20178

CENTRAL WAREHOUSE & MAINTENANCE FACILITY

FUEL ISLAND UPGRADE

RK&K
10306 EATON PLACE
WILLOWWOOD II, SUITE 240
FAIRFAX, VA 22030
(P) 703 246-0028
(F) 703 246-0123

wendel
1420 King Street Suite 510
www.wendelcompanies.com
p:703.299.8718 f:703.299.8719

ARCHITECTURE • ENGINEERING • PLANNING
ENERGY SERVICES • CONSTRUCTION MANAGEMENT

PROGRESS PRINT 100%
May 13, 2011
NOT FOR CONSTRUCTION

NOTICE
THIS DOCUMENT, AND THE IDEAS AND DESIGNS INCORPORATED HEREIN, AS AN INSTRUMENT OF PROFESSIONAL SERVICE, IS THE PROPERTY OF WENDEL DUCHSCHERER AND IS NOT TO BE USED IN WHOLE OR IN PART, FOR ANY OTHER PROJECT WITHOUT THE WRITTEN AUTHORIZATION OF WENDEL DUCHSCHERER.

UNAUTHORIZED ALTERATION OR ADDITION TO ANY SURVEY DRAWING, DESIGN, SPECIFICATION, PLAN OR REPORT IS A VIOLATION OF SECTION 7209, PROVISION 2 OF THE NEW YORK STATE EDUCATION LAW.

NO. BY	REVISIONS	DATE

DWG. TITLE

BMP MAP

DATE	04/29/11
SCALE	1" = 10'
DWN. KAB	CHK. WSS
PROJ. No.	
DWG. No.	C007

M:\projects\2009\09580_leesburg\Task 03_Maintenance Facility\CADD\Current Sheets\Fuel Island\7-BMP MAP.dwg May 24, 2011 - 11:51am RKK_STE.CTB Plot Scale 1=1 Plot By: abonsall Tab: Layout1